SHEET 15 — SH. 17

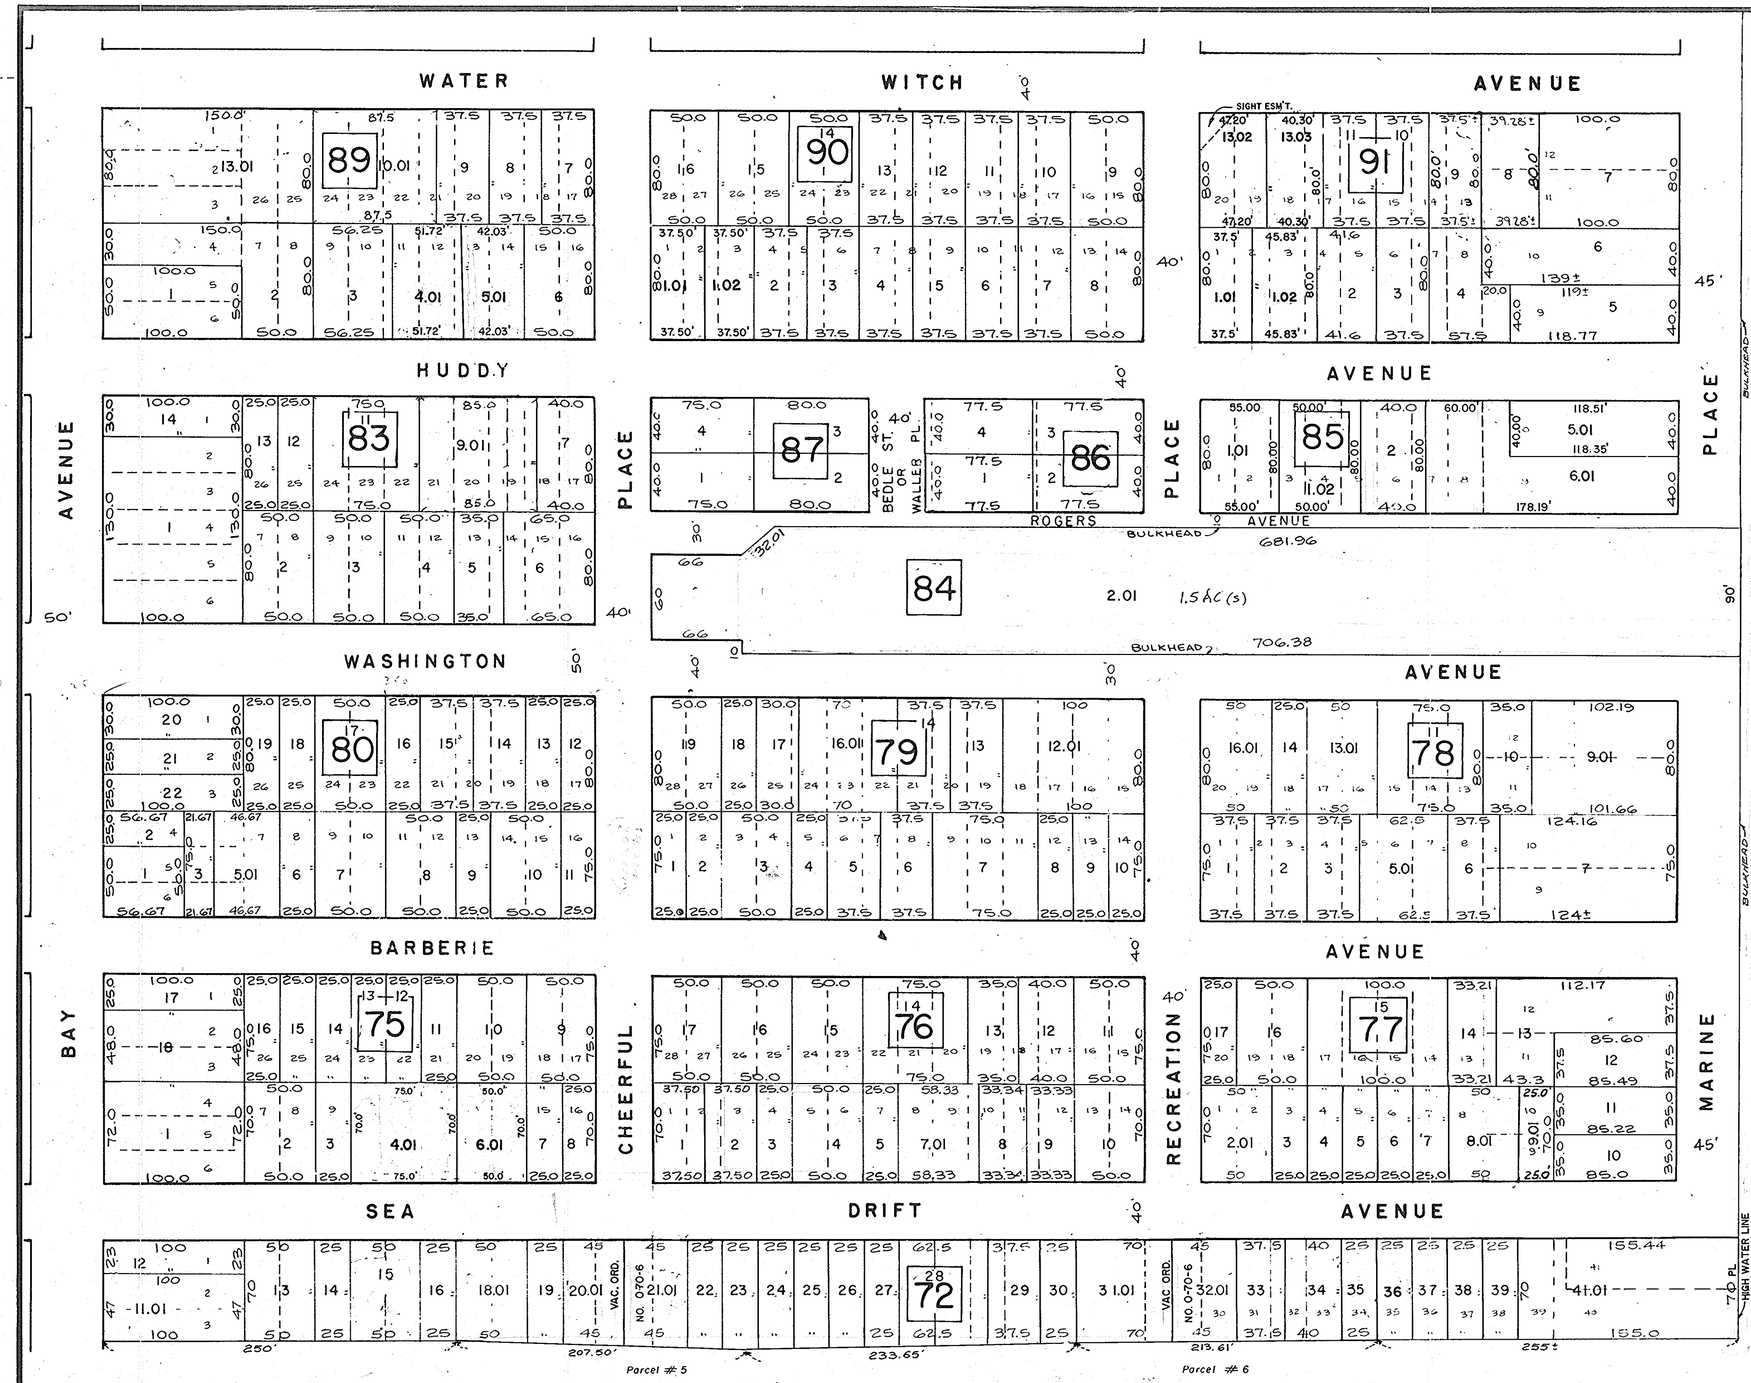

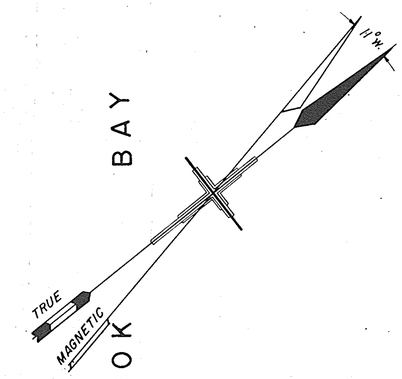

SANDY HOOK BAY

NOTE:
ALL PROPERTY THAT APPEARS ON THIS TAX MAP SHEET IS SITUATED IN THE F.I.A., FLOOD HAZARD ZONE, EFFECTIVE JULY 1, 1974.
(REV. JUNE 30, 1976.)

NEW JERSEY DEPARTMENT OF THE TREASURY
DIVISION OF TAXATION
LOCAL PROPERTY BRANCH
APPROVED AS A TAX MAP PURSUANT TO THE PROVISIONS OF CHAPTER 175, LAWS OF 1913, ETC.
FOR THE DIRECTOR, DIVISION OF TAXATION
BY [signature] P.E. & L.S.
LIC. # 15434 CHIEF ENGINEERING SECTION
DATE MAR 15 1989 SERIAL NO. 688

07-31-08	RICHARD A MORALLE GB25863	
06-30-09	" " " "	
06-30-10	" " " "	
05-31-16	" " " "	

REVISIONS

DEC. 1974	R.M. SCHULZ P.E. & L.S.
JUNE 1976	A.F. POSTEL P.E. & L.S.
DEC 1982	D. HYORKANIS P.L.S.
AUG. 1988	D.W. KORTZE P.L.S.
DEC 1988	D.W. KORTZE P.L.S.
SEPT. 1992	F.L. TRAFFORD P.L.S.
APRIL 2002	T.T. CRADER P.L.S.
04-30-07	RICHARD A. MORALLE GB25863

NEW JERSEY DEPARTMENT OF THE TREASURY
DIVISION OF TAXATION
PUBLIC UTILITY TAX BUREAU
APPROVED AS A TAX MAP PURSUANT TO THE PROVISIONS OF CHAPTER 175, LAWS OF 1913, ETC.
FOR THE DIRECTOR, DIVISION OF TAXATION
BY [signature] STATE SUPERVISOR
DATE DEC 2 1968 SERIAL NO. 464

TAX MAP

BOROUGH OF HIGHLANDS
MONMOUTH COUNTY, N. J.

SCALE 1"=50' DATE: OCT., 1968

Frederick M. Moller
Licensed Land Surveyor No. 5610
95 First Avenue, Atlantic Highlands, New Jersey

SHEET 14

SHEET 15 — SHEET 14